



ASSESSMENT NAME
Bob Walter's Renovation


ASSESSMENT NUMBER
AT 2

STUDENT NUMBER
20068456

STUDENT NAME
Jaana Blinova

LECTURER
Jesus Ziegler

Sheet List			
Sheet Number	Sheet Name	Revision	Revision Date
A000	Cover	1	1/04/2024
A001	Site Plan	1	1/04/2024
A002	Ground Floor Demolition Plan	1	1/04/2024
A003	Ground Floor Proposed	1	1/04/2024
A004	Elevations	1	1/04/2024
A005	Kitchen Layout	1	1/04/2024
A006	Laundry layout	1	1/04/2024

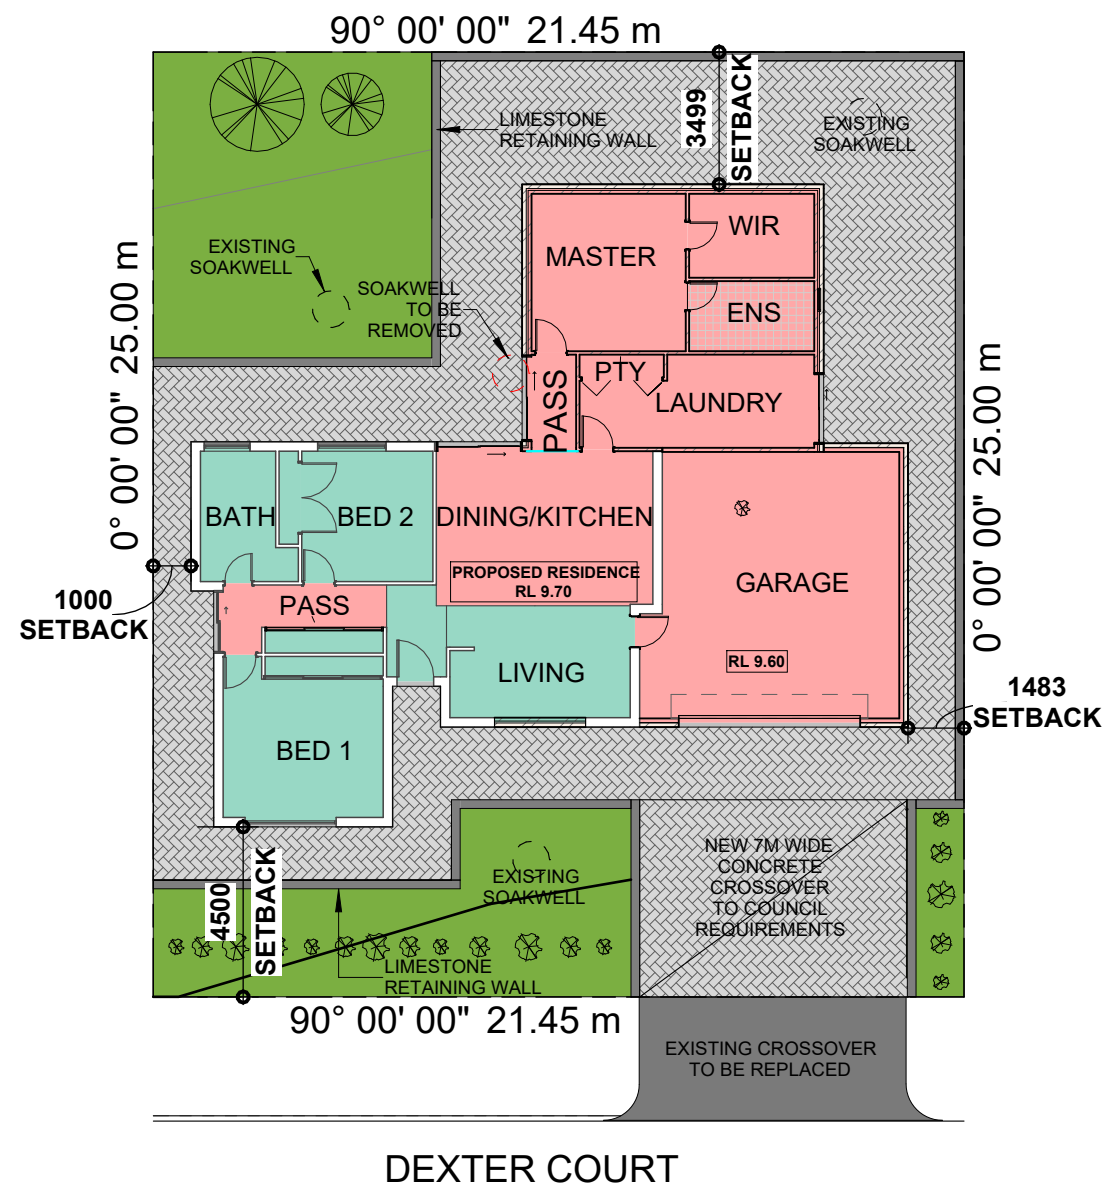


RENOVATED AREA

EXISTING AREA


FLOOR AREA	156.3 m ²
GARAGE	49.6 m ²
TOTAL AREA	205.9 m ²

SITE AREA	537.5 m ²
SITE COVER	38.3%

1 Site Plan Proposed
A004 SCALE: 1 : 200

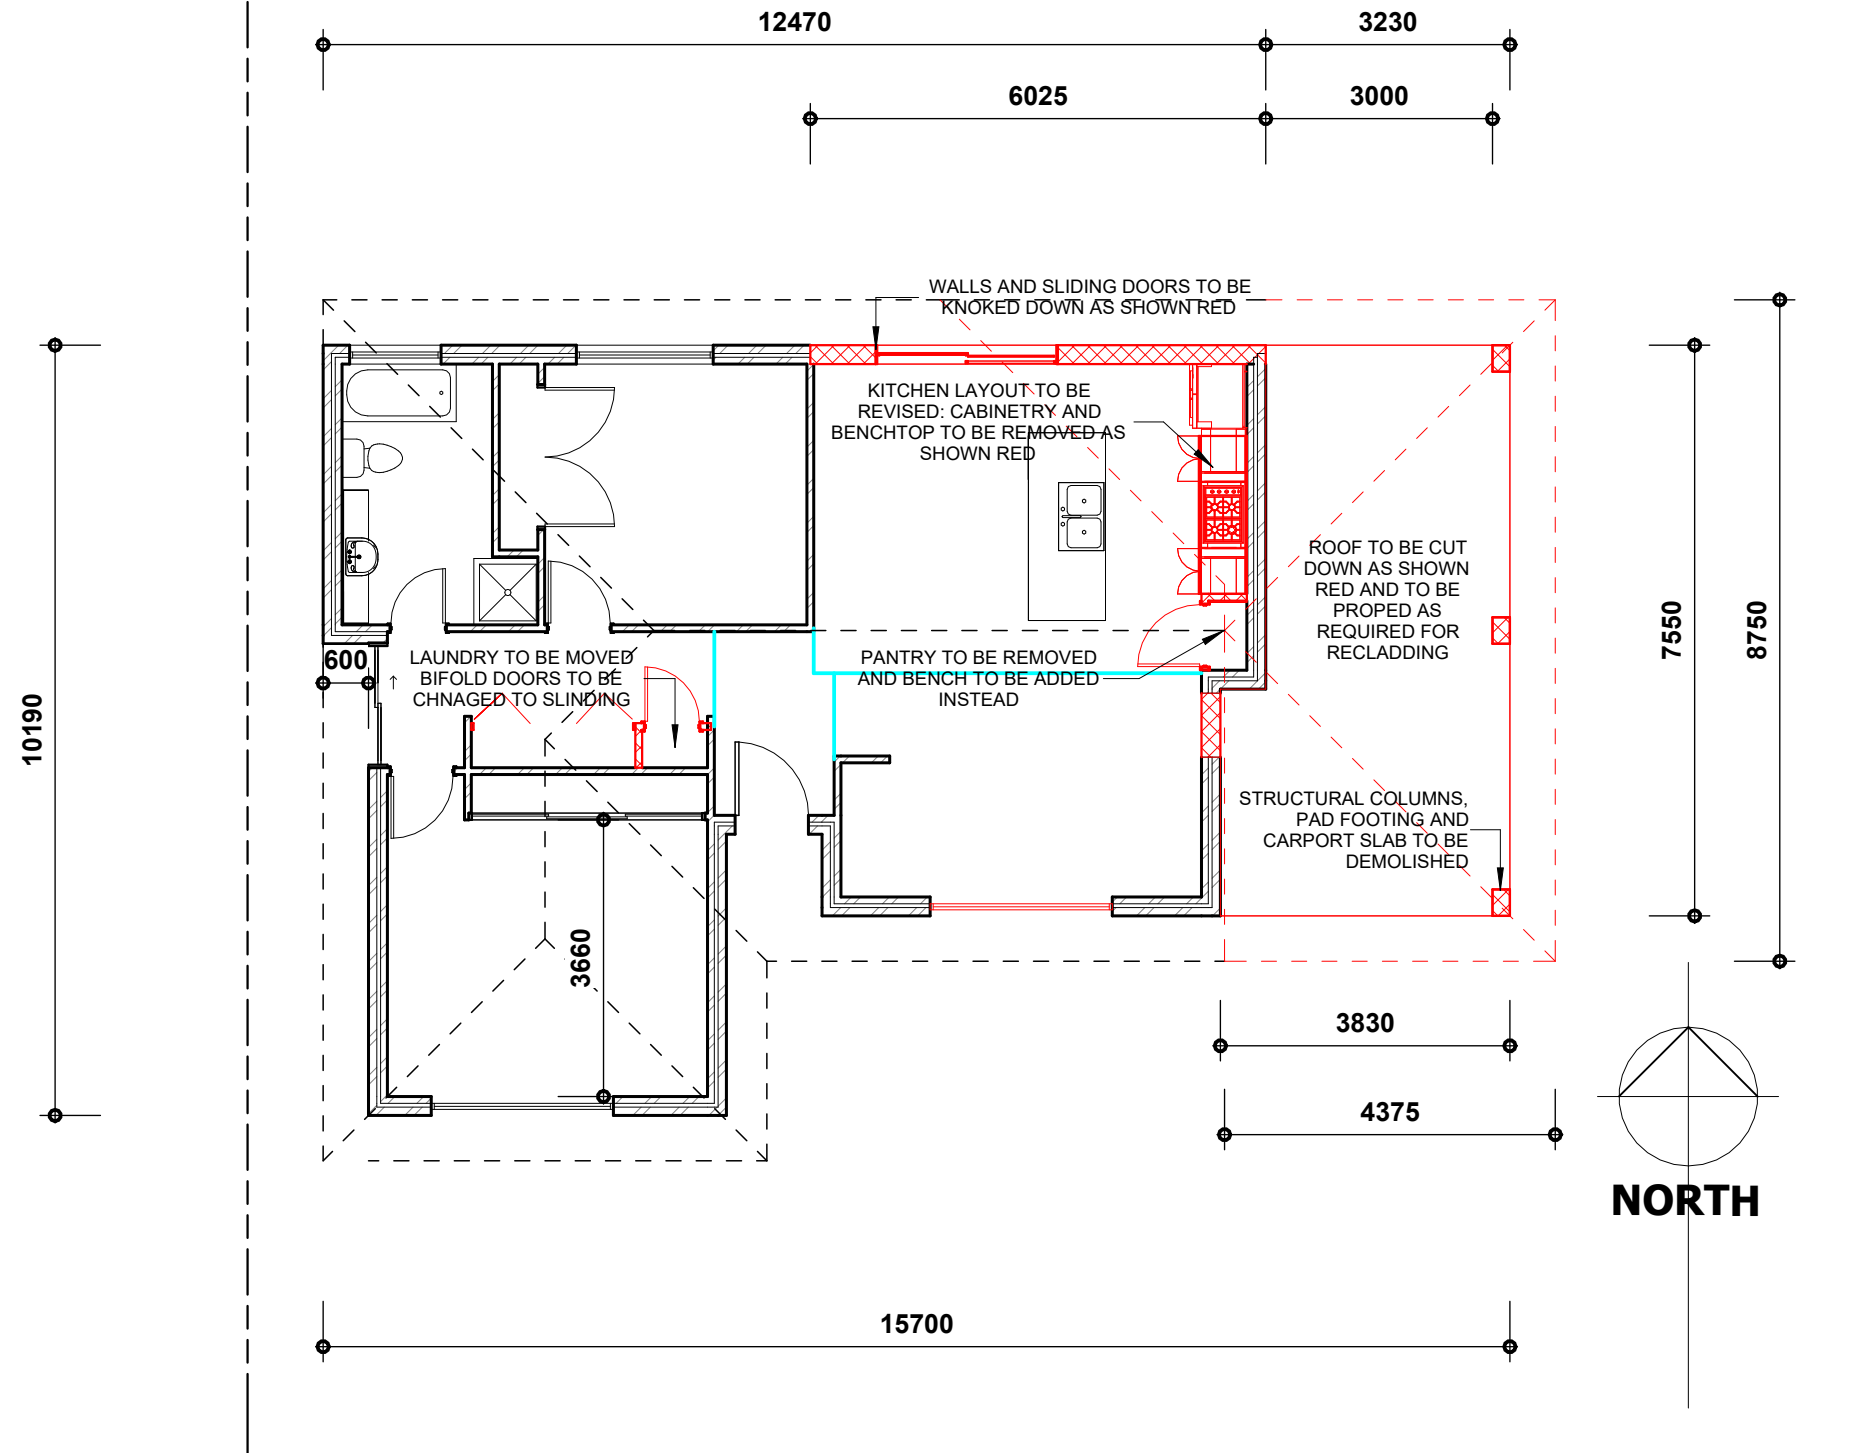

1 Ground Floor Demolition Plan
A004 SCALE: 1 : 100

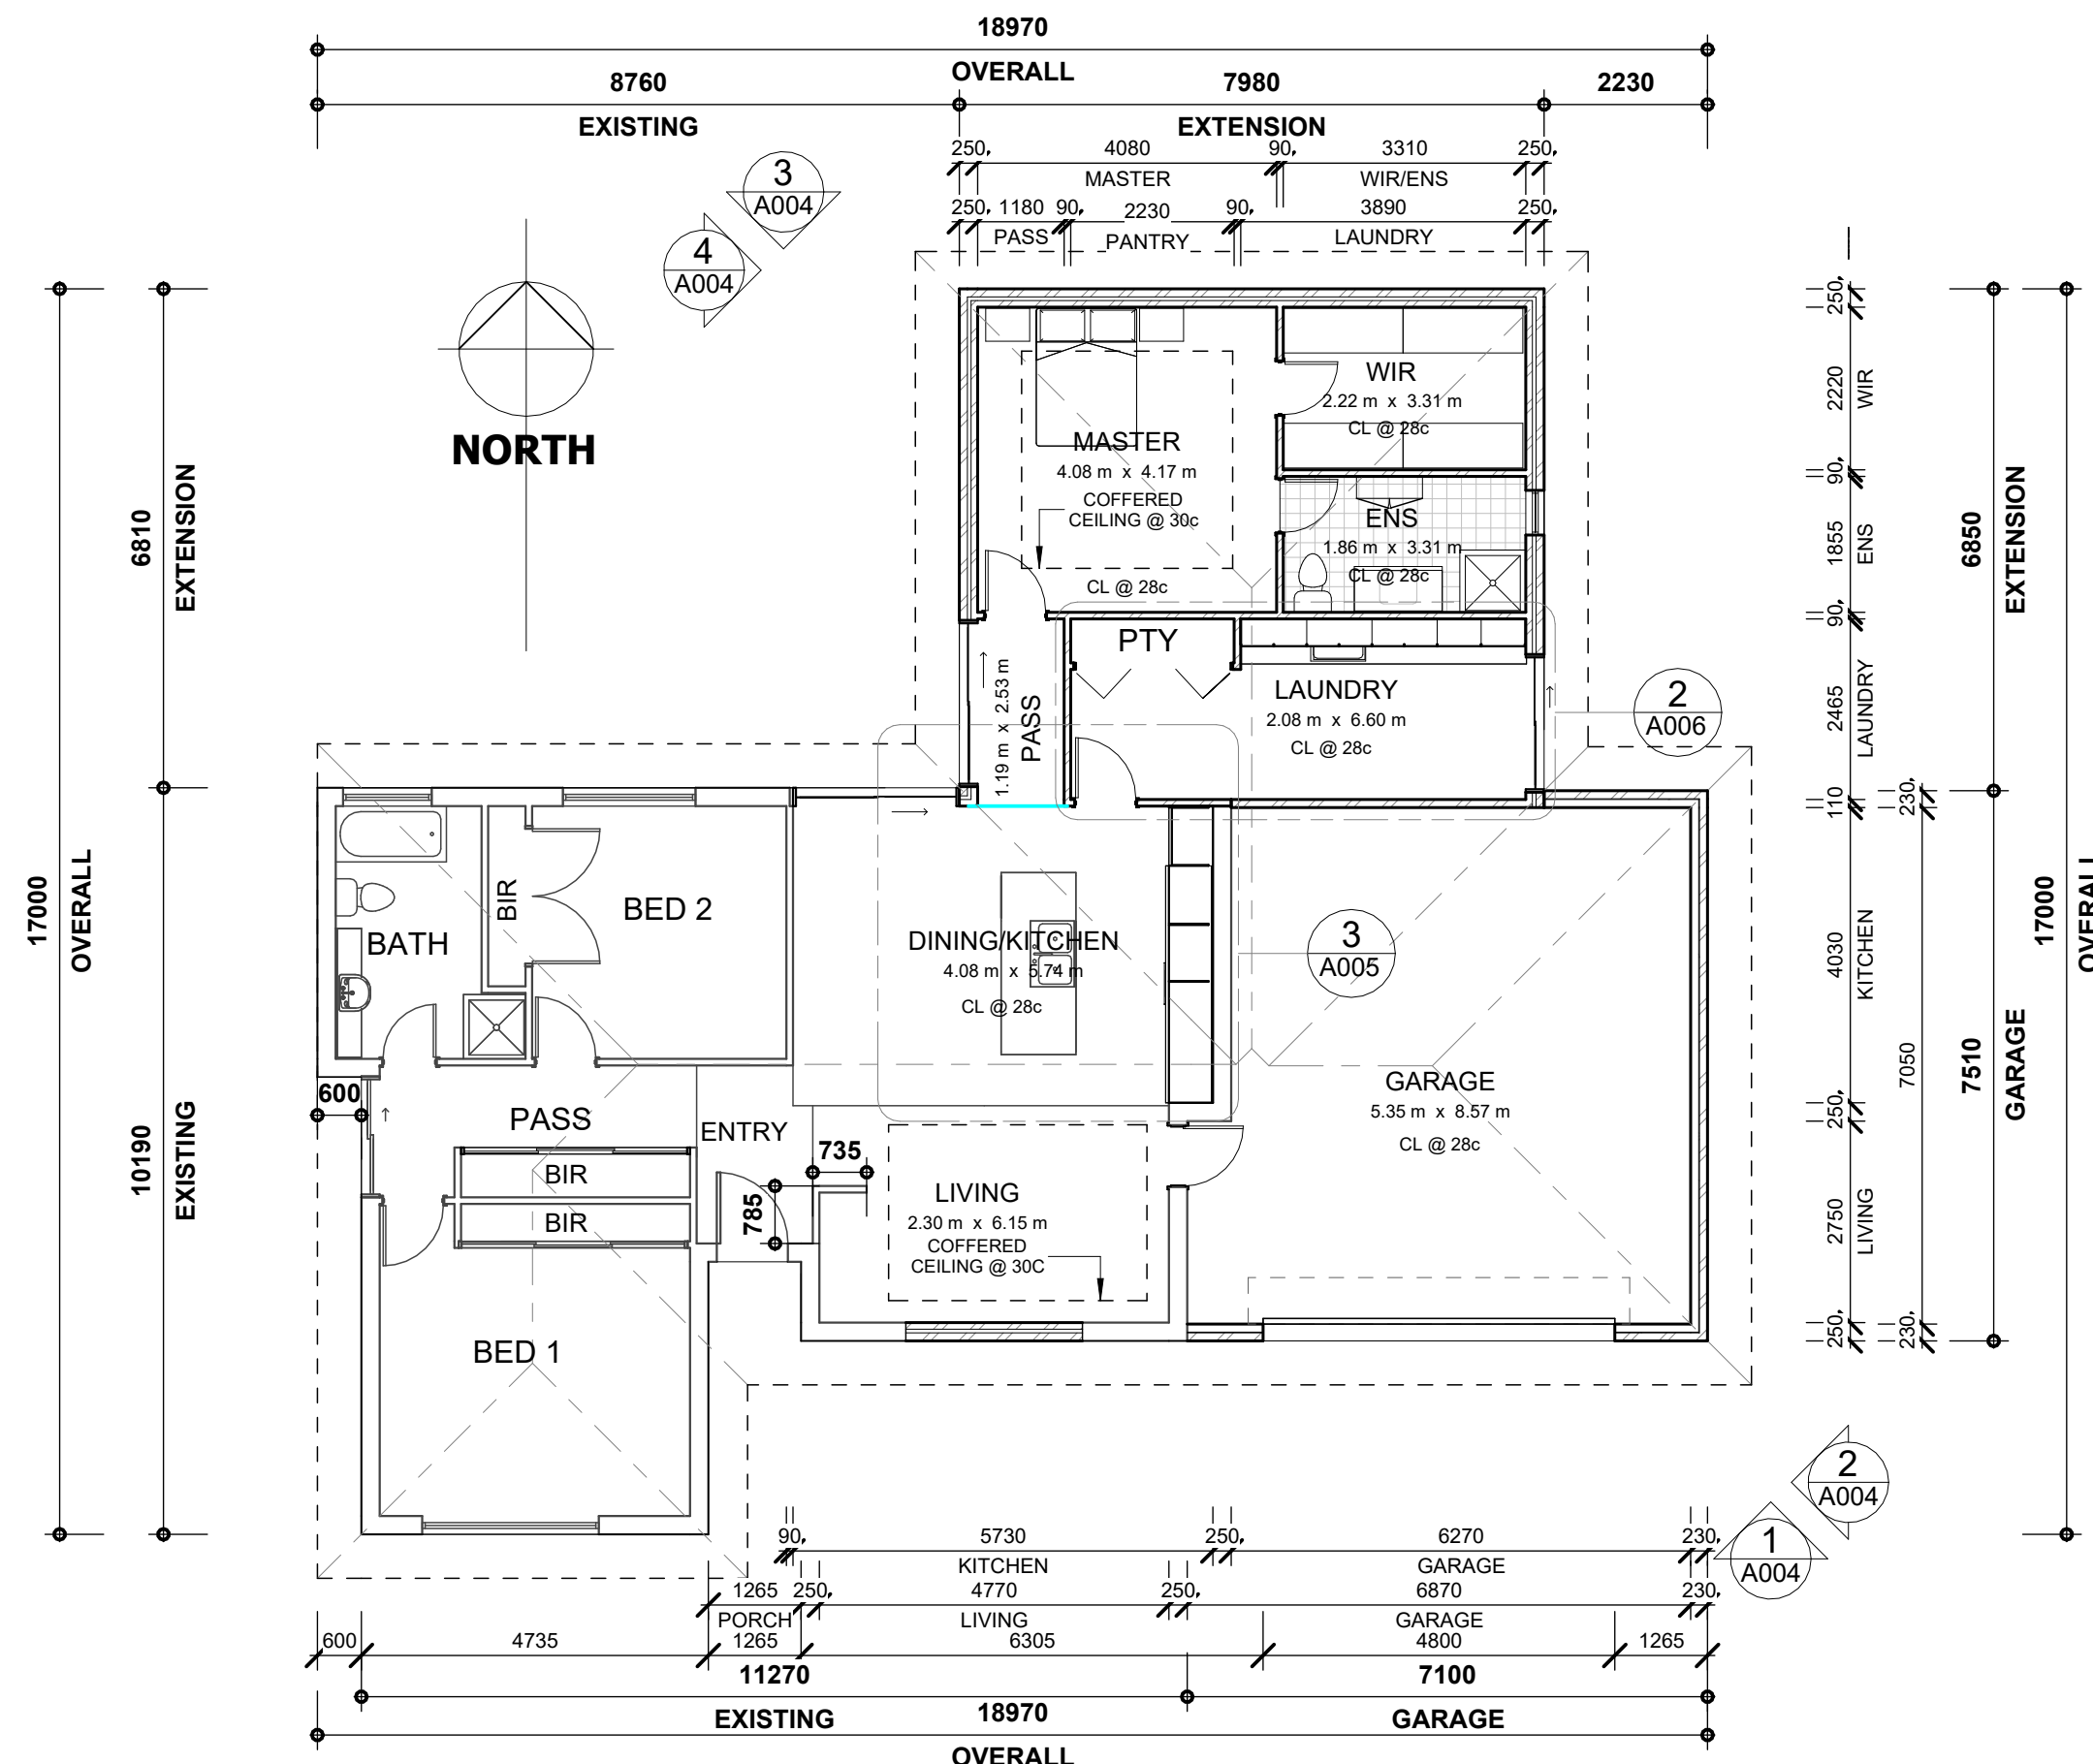

1 Ground Floor Proposed
A004 SCALE: 1 : 100




BUILDING DESIGN AND TECHNOLOGIES
Level 3, 30 Aberdeen Street,
NORTHBRIDGE 6003, WA
Tel. (08) 9242 0455

Bob Walter's Renovation
A003 Ground Floor Proposed
Name Author
Lecturer Approver
Scale 1 : 100
1/04/2024 4:03:29 PM Date








1 North Elevation
A003 SCALE: 1 : 100

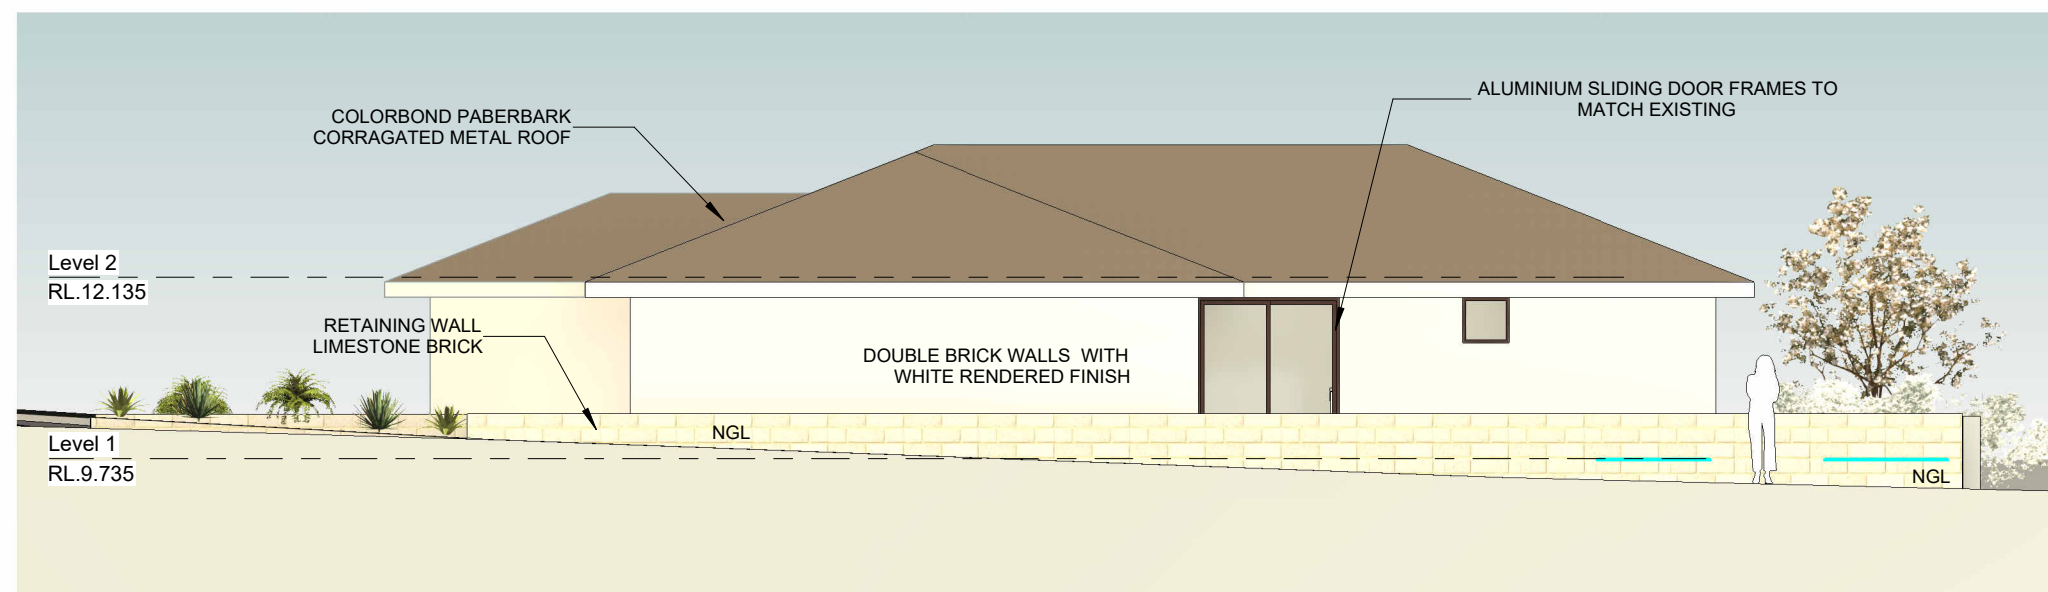


2 West Elevation
A003 SCALE: 1 : 100

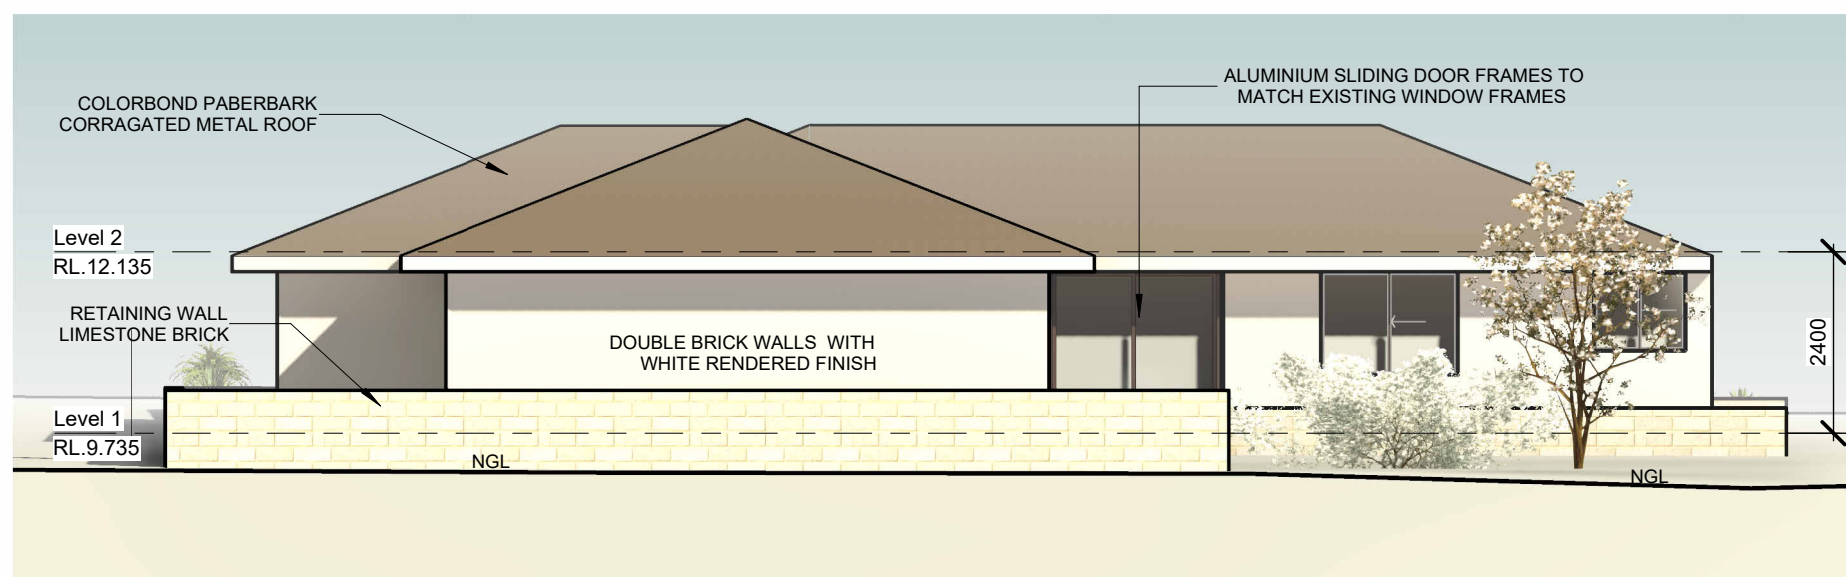

3 South Elevation
A003 SCALE: 1 : 100

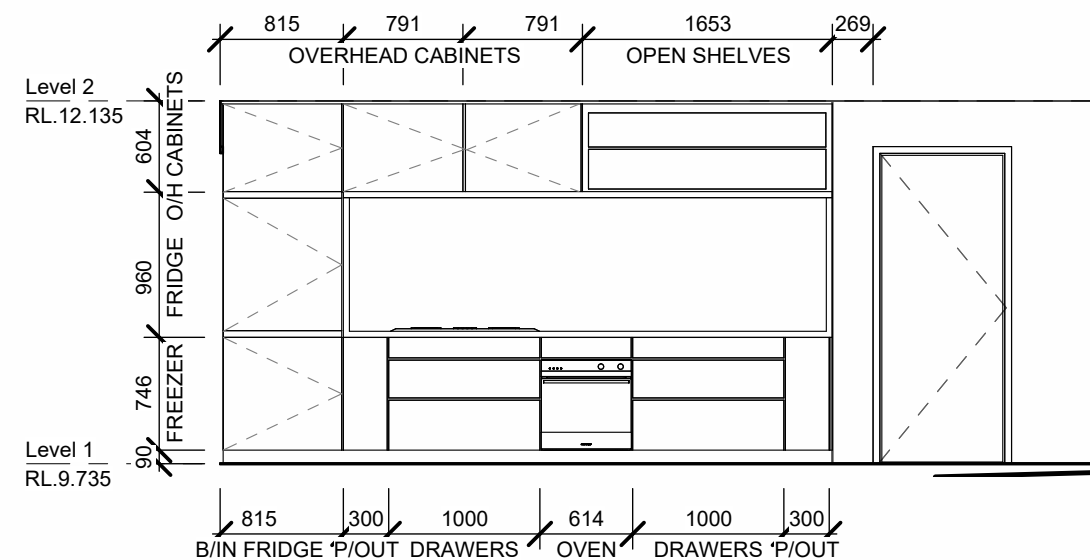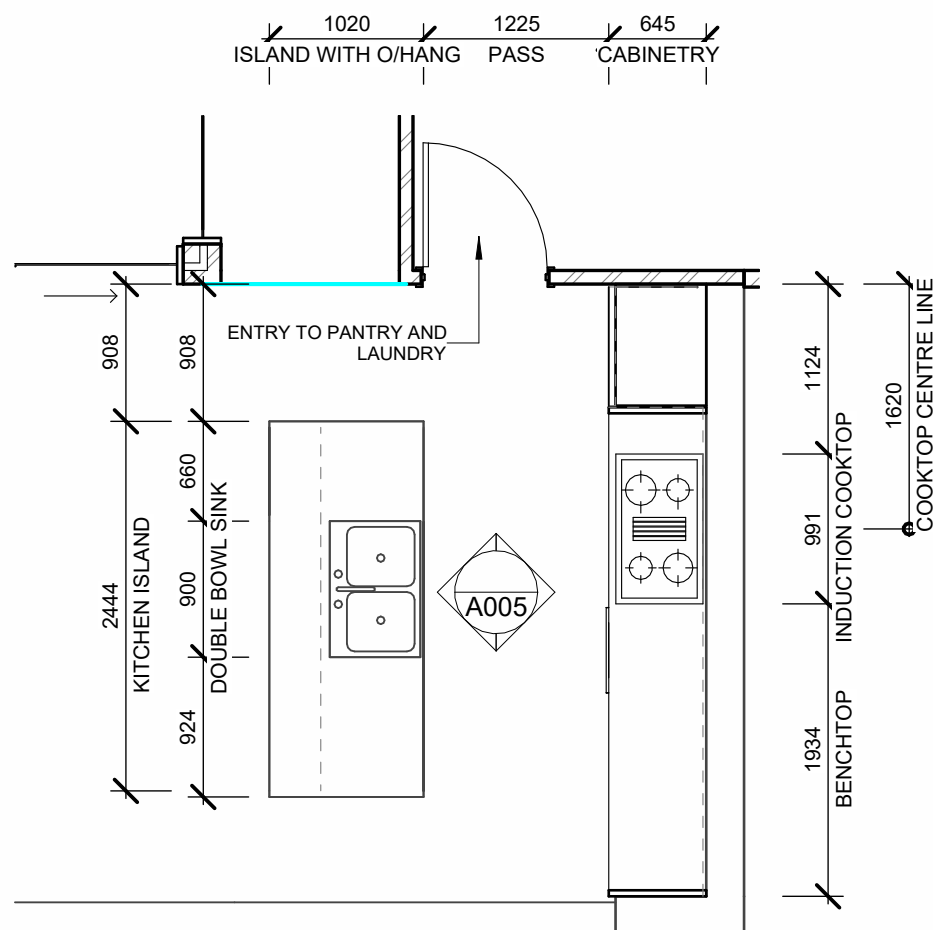


2 Elevation 3 - a
A005 SCALE: 1 : 50

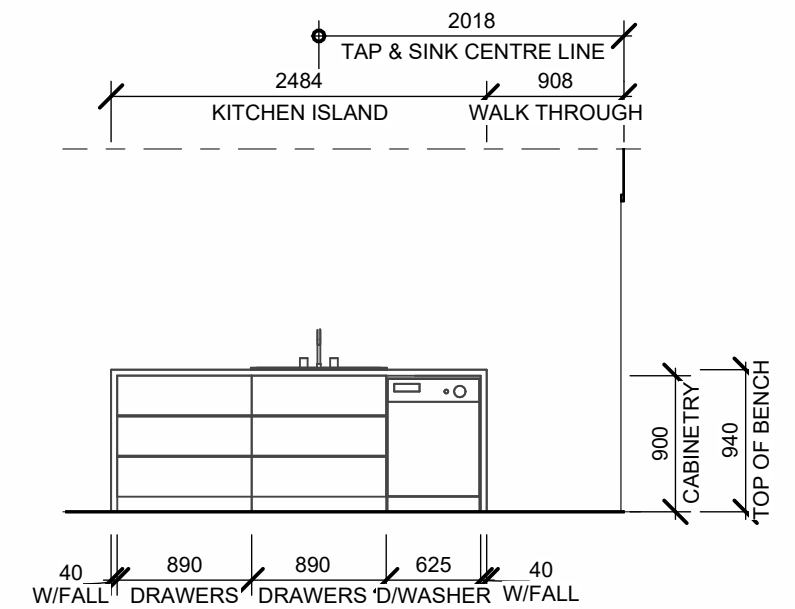



1 Elevation 3 - c
A005 SCALE: 1 : 50

3 Kitchen Layout
A003 SCALE: 1 : 50

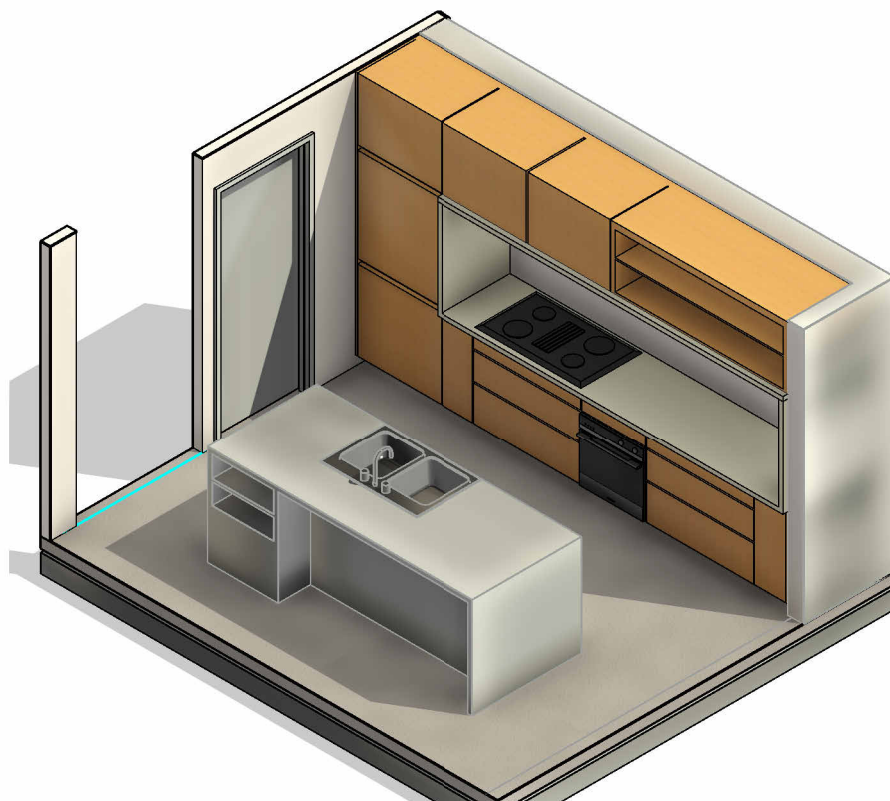


4 Kitchen Axonometric View
SCALE:

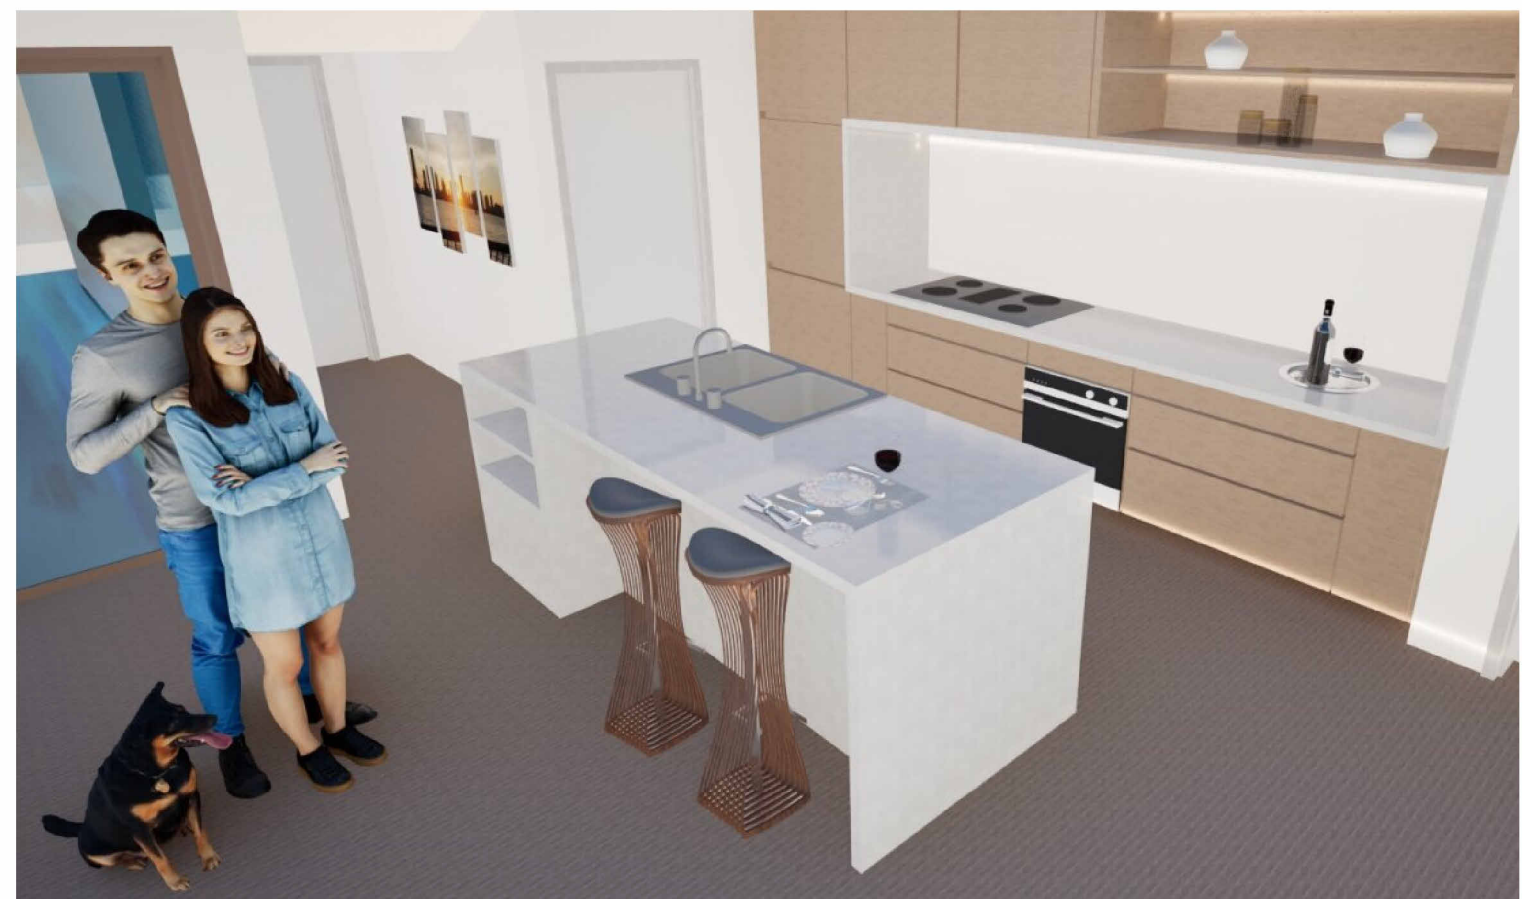


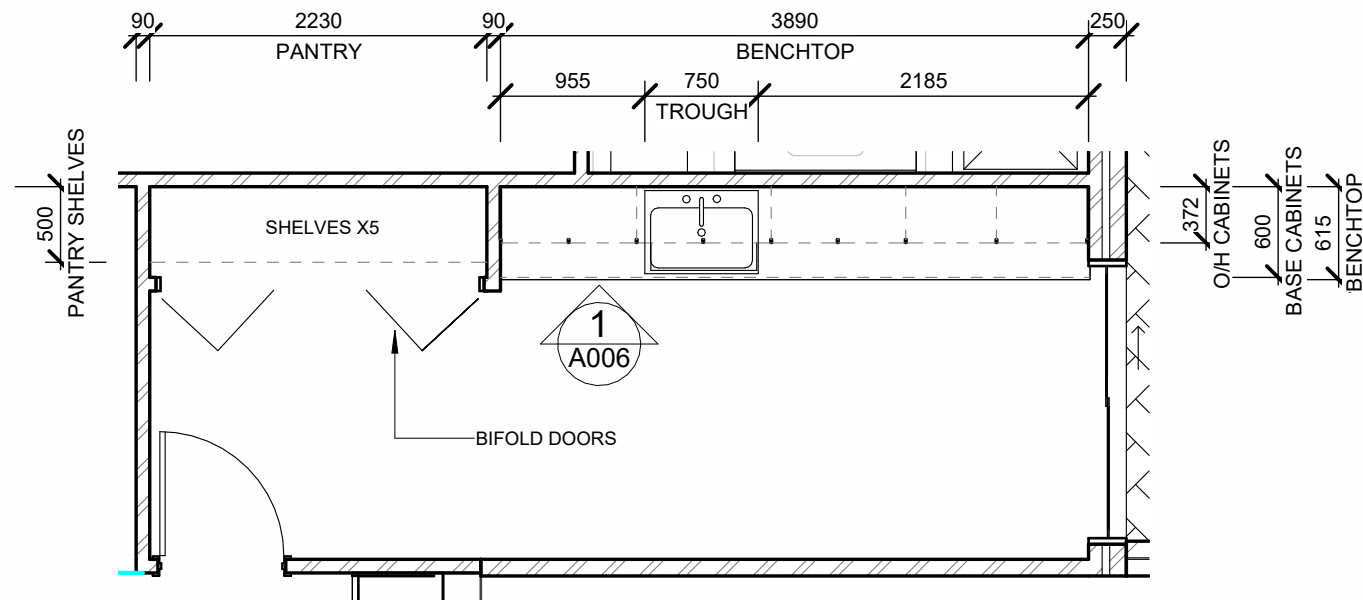

2 Laundry Layout
A003 SCALE: 1 : 50

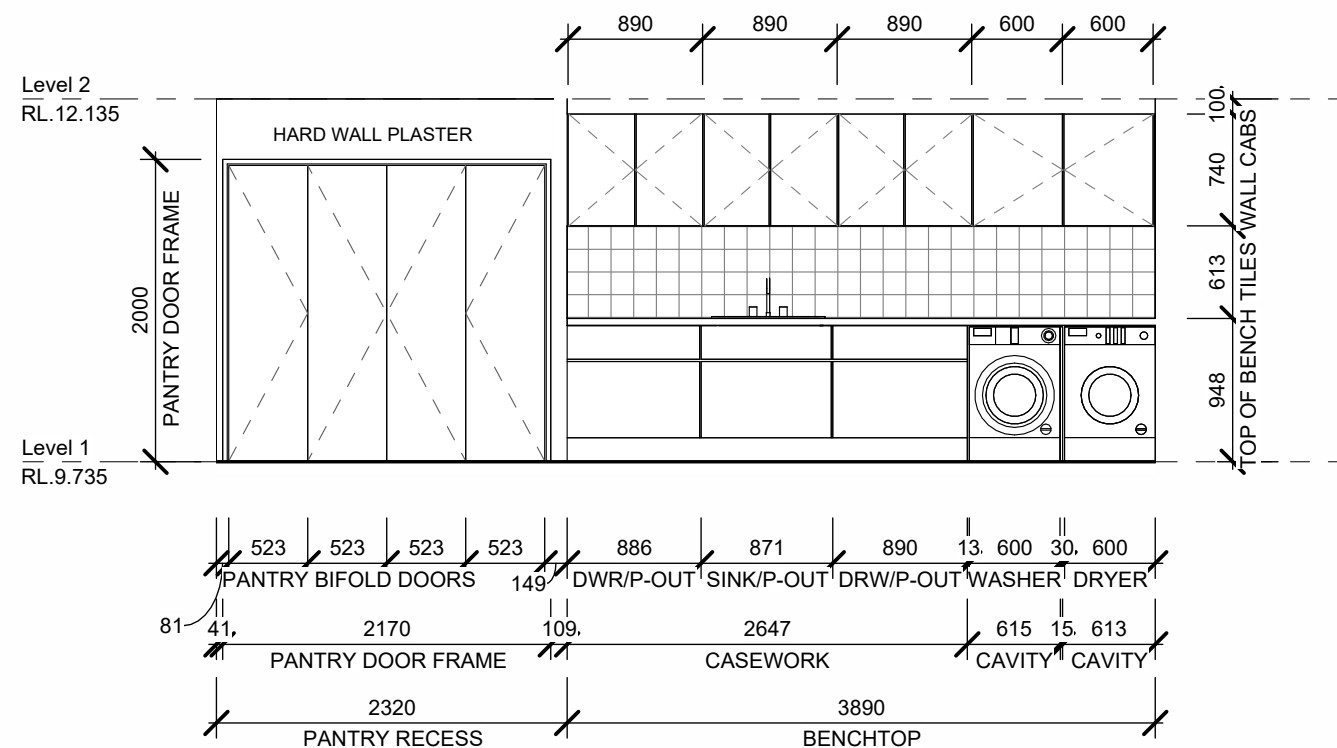

1 Elevation 2 - a
A006 SCALE: 1 : 50

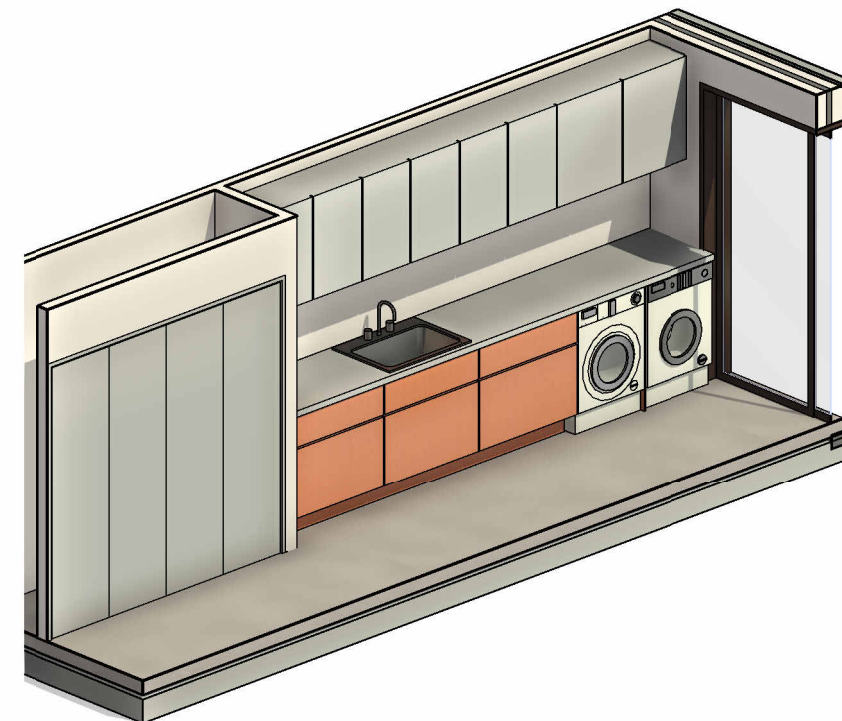

3 Laundry Axonometric View
SCALE: