

PLANNING APPROVAL PROPOSED RESIDENCE


LOT 2053 (NO#29), JOONDALUP
FOR MR AND MRS BRADLEY



CONTENT:

- PL-00 COVER
- PL-01 SITE PLAN
- PL-02 GROUND FLOOR AND FIRST FLOOR PLANS
- PL-03 SOUTH-EAST AND NORTH-EAST ELEVATIONS
- PL-04 NORTH-WEST AND SOUTH -WEST ELEVATIONS

North Metropolitan TAFE Level 3, 30 Aberdeen Street, NORTHBRIDGE 6865, WA Tel. (08) 9242 0455	Documentation 2		Client: Mr & Mrs Bradley 29 LOT Daytona Drive	Student Name: Jaana Blinova Lecturer Name: Simon Maxwell Checked By: #CHECKED BY	Submission No: 1 Scale: 1:129.83 Date: 23/03/2022	Assessment No.:	Assessment: (circle) Satisfactory Not Yet Satisfactory
	Assessment Name:	BRADLEY HOUSE Planning Approval				Task 1- Part A	
	Drawing Name:	COVER				Drawing No.: PL-00	

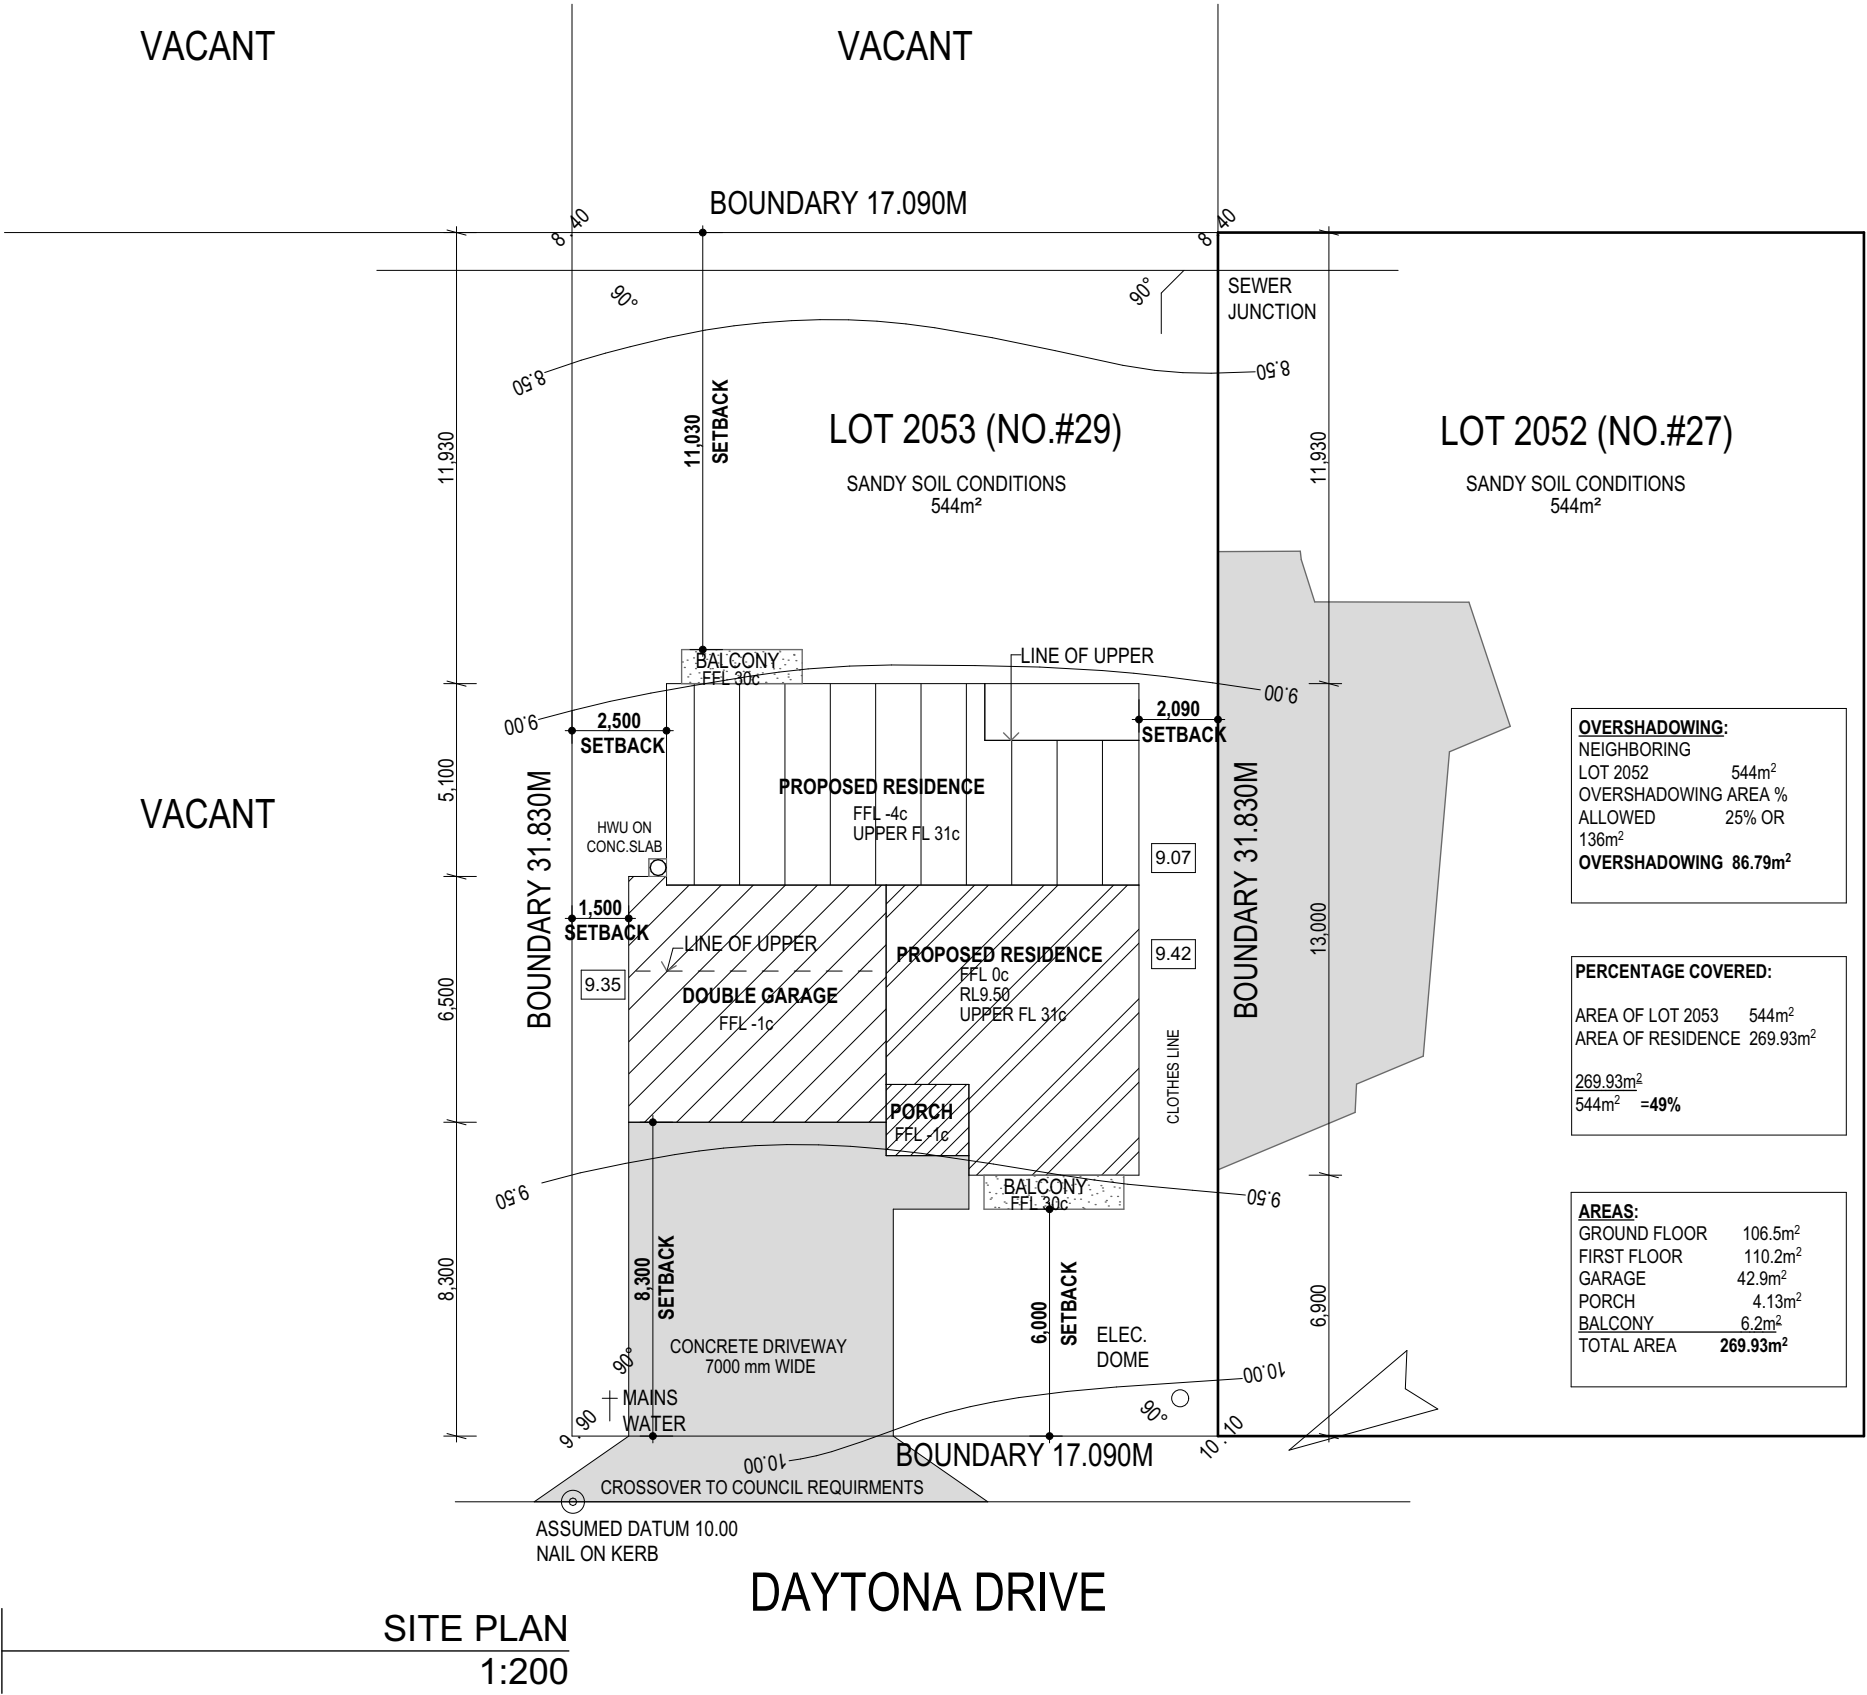

North Metropolitan TAFE

Level 3, 30 Aberdeen Street,
NORTHBRIDGE 6865, WA
Tel. (08) 9242 0455

Documentation 2

Assessment Name: BRADLEY HOUSE Planning Approval

Drawing Name: SITE PLAN

Client:

Mr & Mrs Bradley
29 LOT Daytona Drive

Student Name:

Jaana Blinova

Lecturer Name:

Simon Maxwell

Checked By:

#CHECKED BY

Submission No:

1

Scale:

1:200

Date:

23/03/2022

Assessment No.:

Task 1- Part A


Drawing No.:

PL-01


Assessment: (circle)

Satisfactory

Not Yet Satisfactory


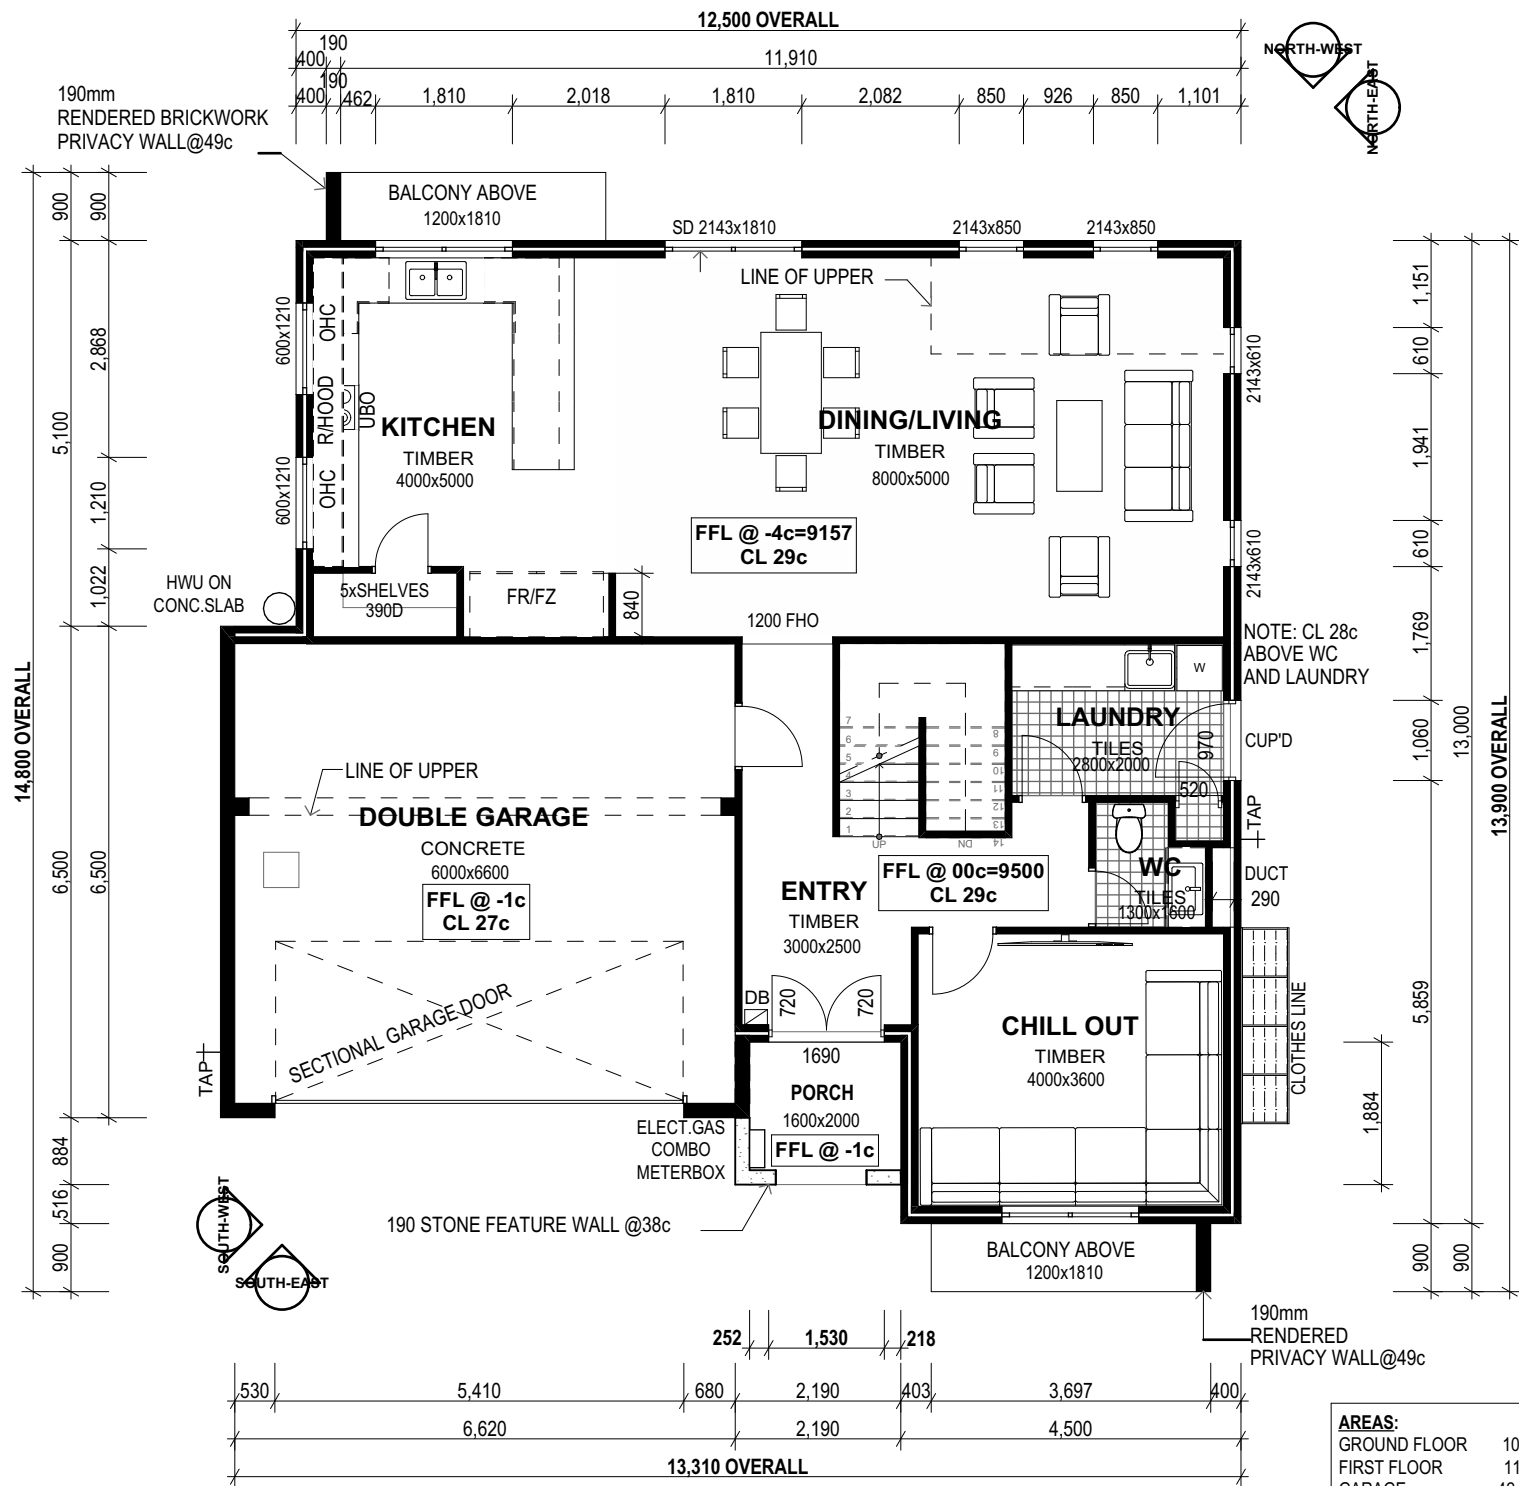


GROUND FLOOR PLAN
1:100

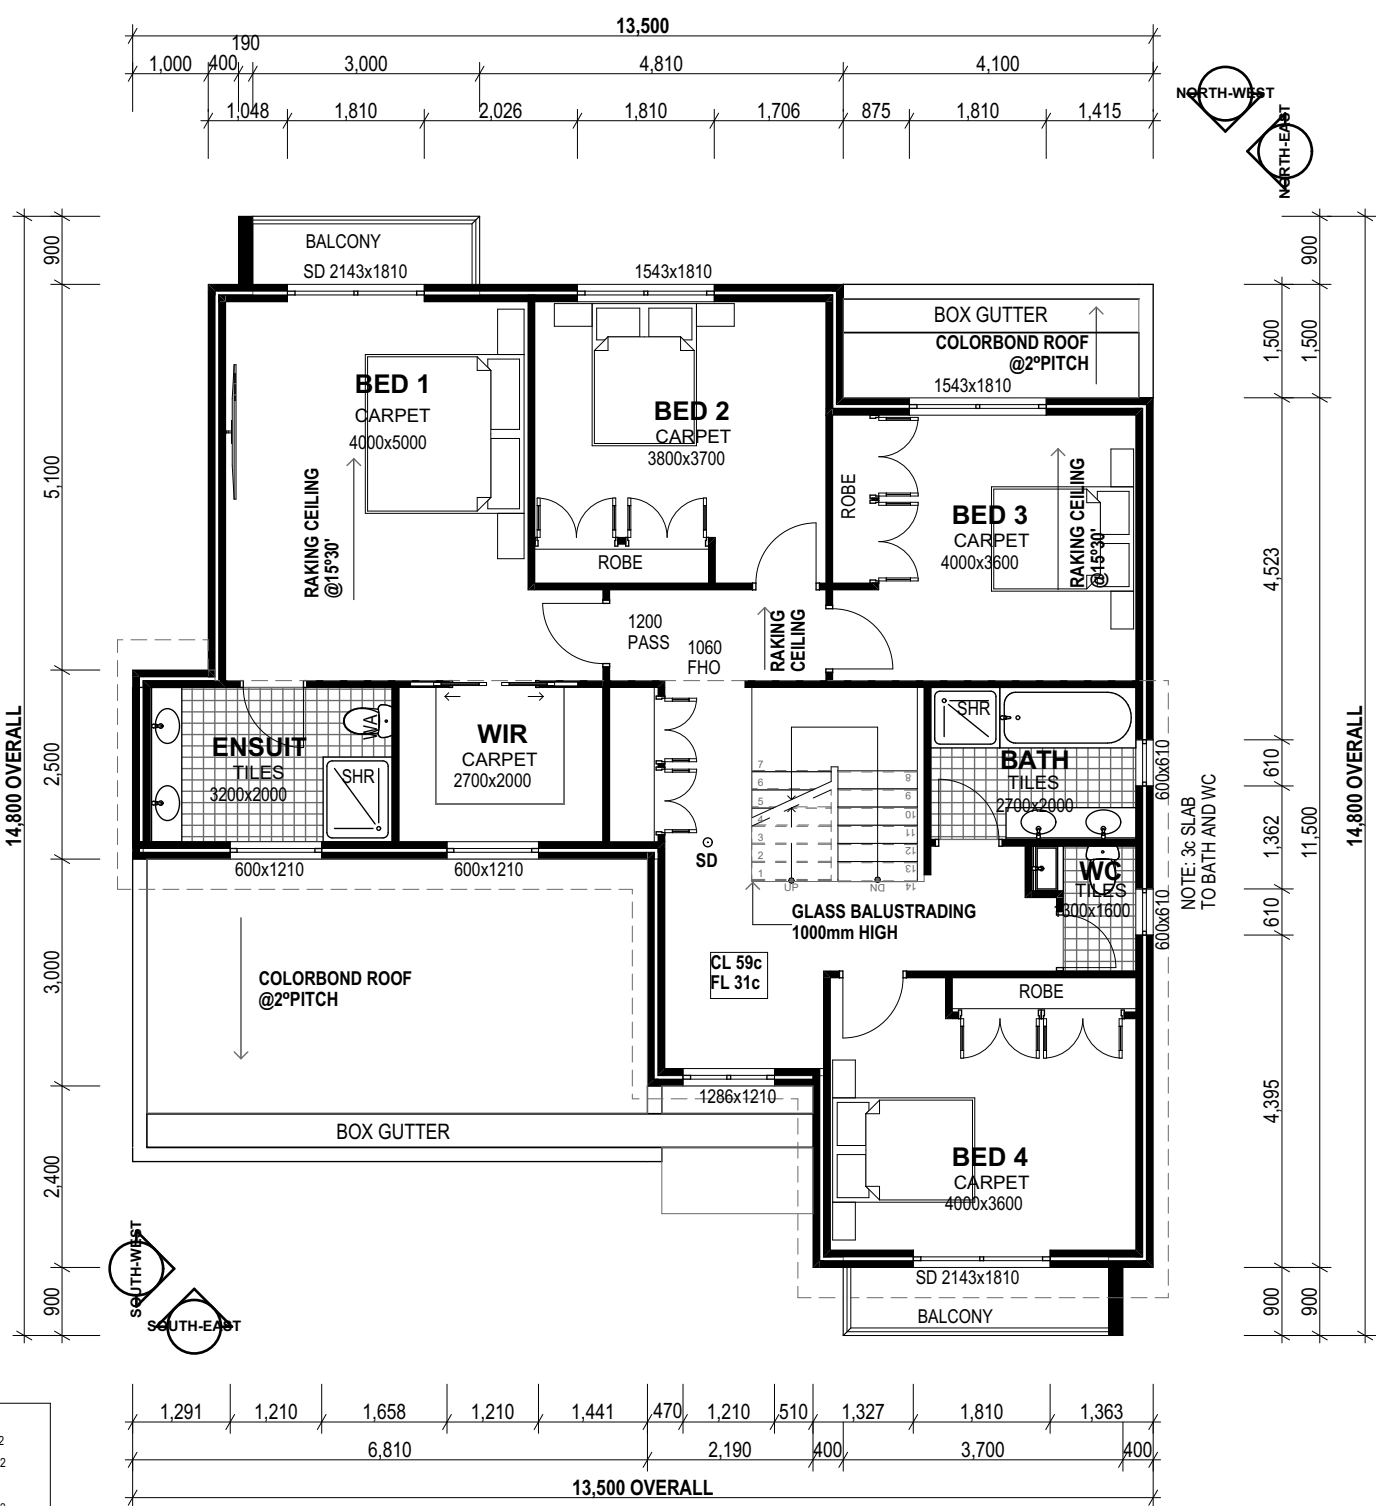

FIRST FLOOR PLAN
1:100

North Metropolitan TAFE Level 3, 30 Aberdeen Street, NORTHBRIDGE 6865, WA Tel. (08) 9242 0455	Documentation 2	Client: Mr & Mrs Bradley 29 LOT Daytona Drive	Student Name: Jaana Blinova	Submission No: 1	Assessment No.: Task 1- Part A	Assessment: (circle) Satisfactory Not Yet Satisfactory
	Assessment Name: BRADLEY HOUSE Planning Approval		Lecturer Name: Simon Maxwell	Scale: 1:100	Drawing No.: PL-02	
	Drawing Name: FLOOR PLANS		Checked By: #CHECKED BY	Date: 23/03/2022		

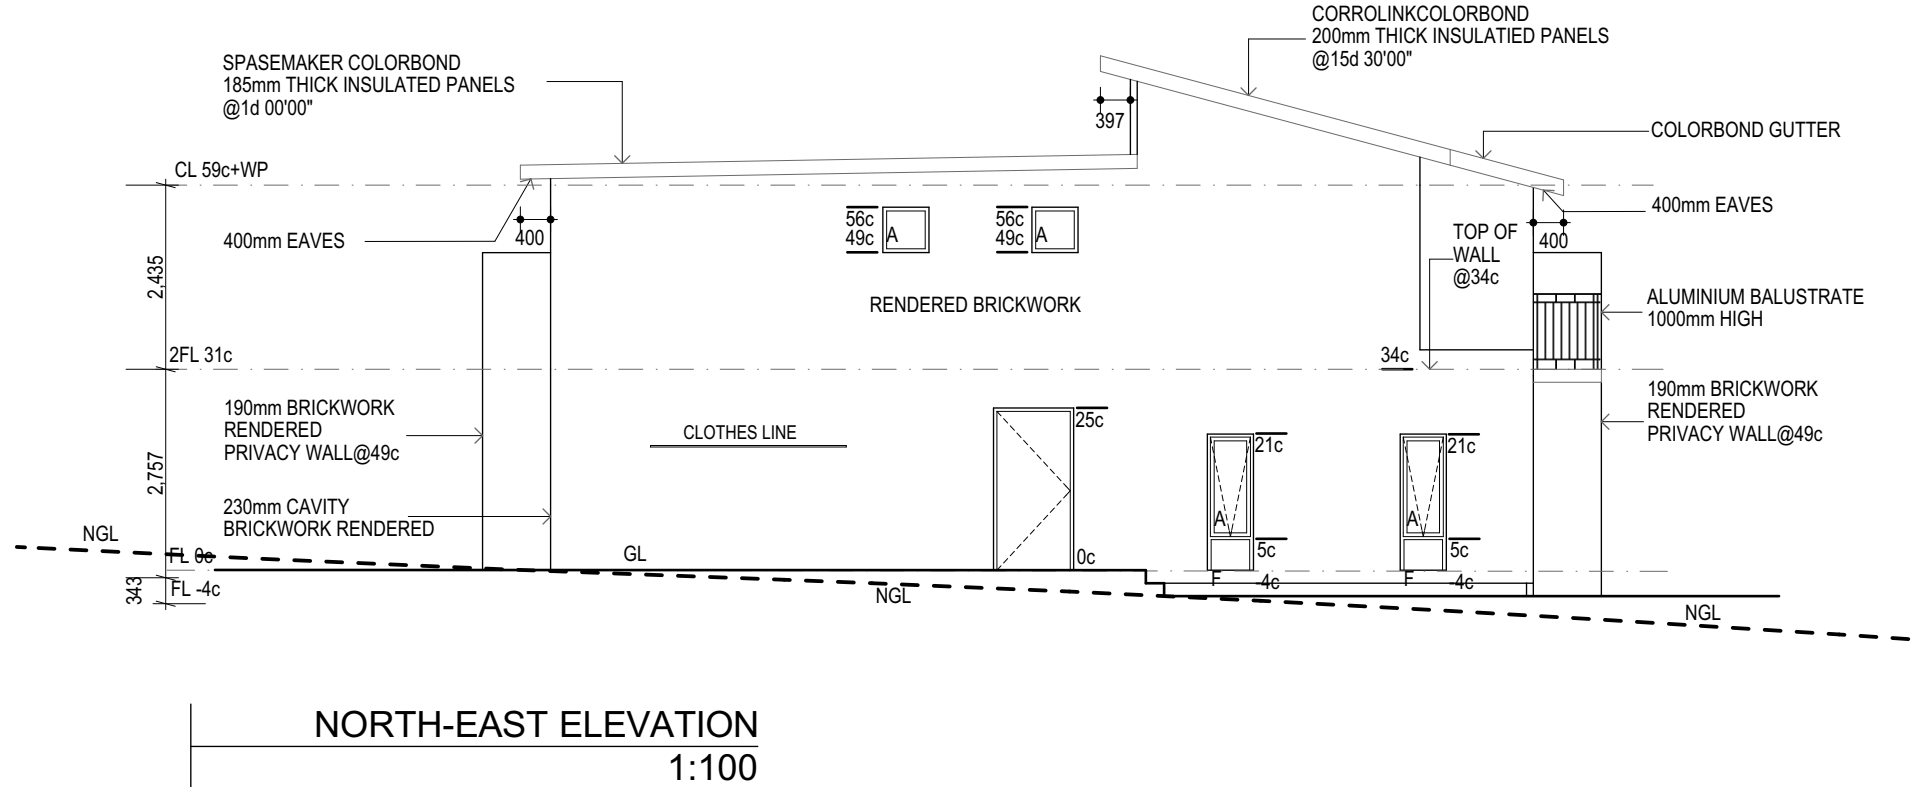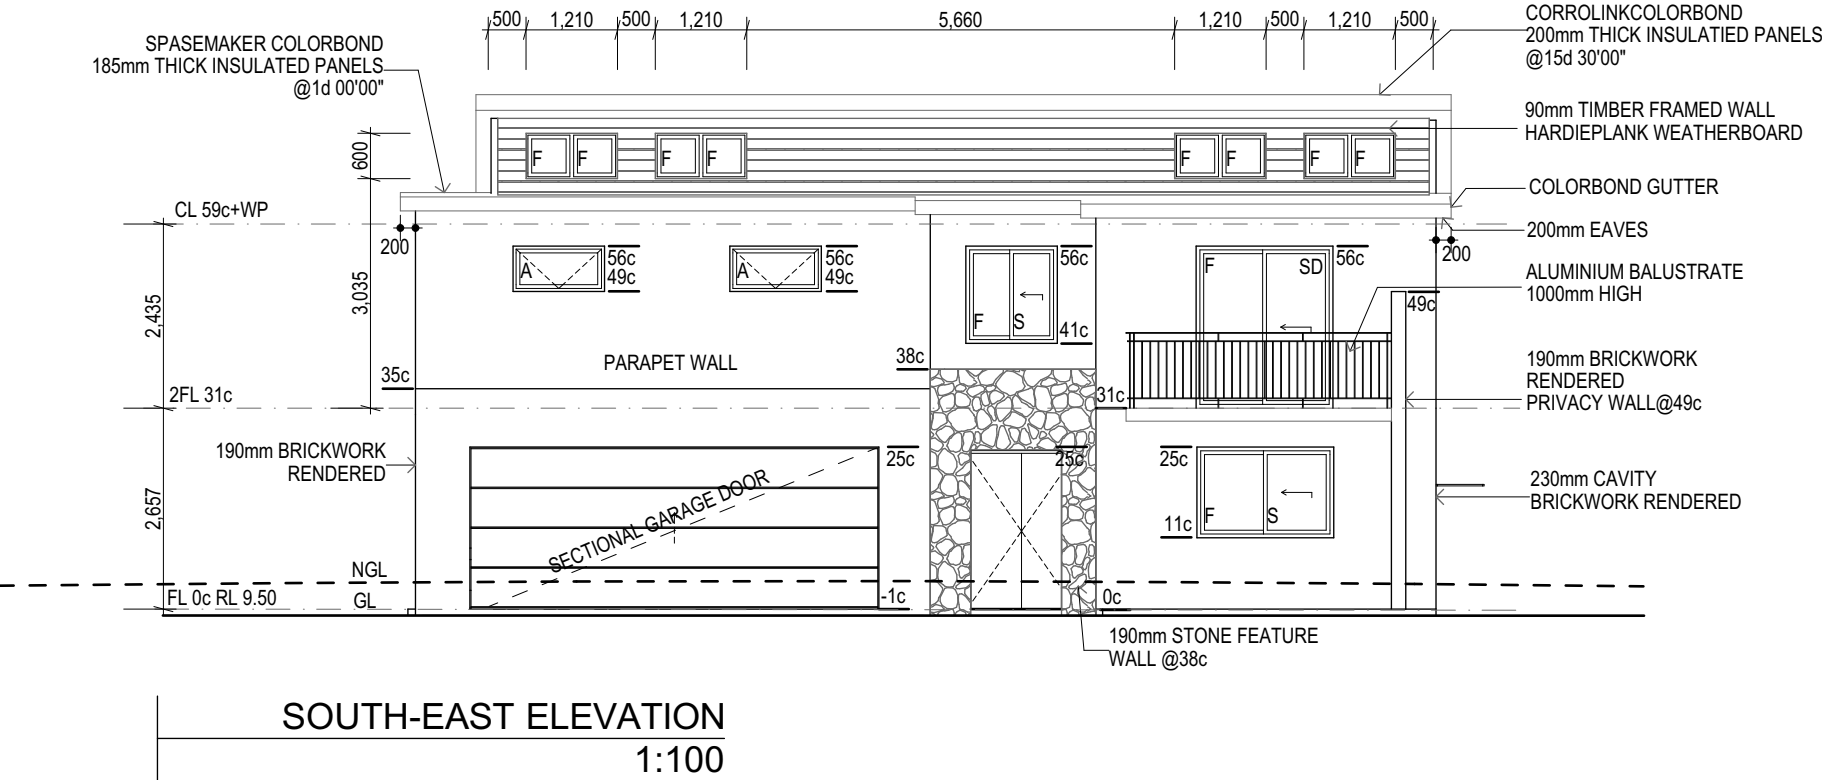

North Metropolitan TAFE

Level 3, 30 Aberdeen Street,
NORTHBRIDGE 6865, WA
Tel. (08) 9242 0455

Documentation 2

Assessment Name: BRADLEY HOUSE Planning Approval

Drawing Name: ELEVATIONS 1,2

Client:

Mr & Mrs Bradley
29 LOT Daytona Drive

Student Name:

Jaana Blinova

Lecturer Name:

Simon Maxwell

Checked By:

#CHECKED BY

Submission No:

1

Scale:

1:100

Date:

23/03/2022

Assessment No.:

Task 1- Part A



Drawing No.:

PL-03

Assessment: (circle)

Satisfactory

Not Yet Satisfactory

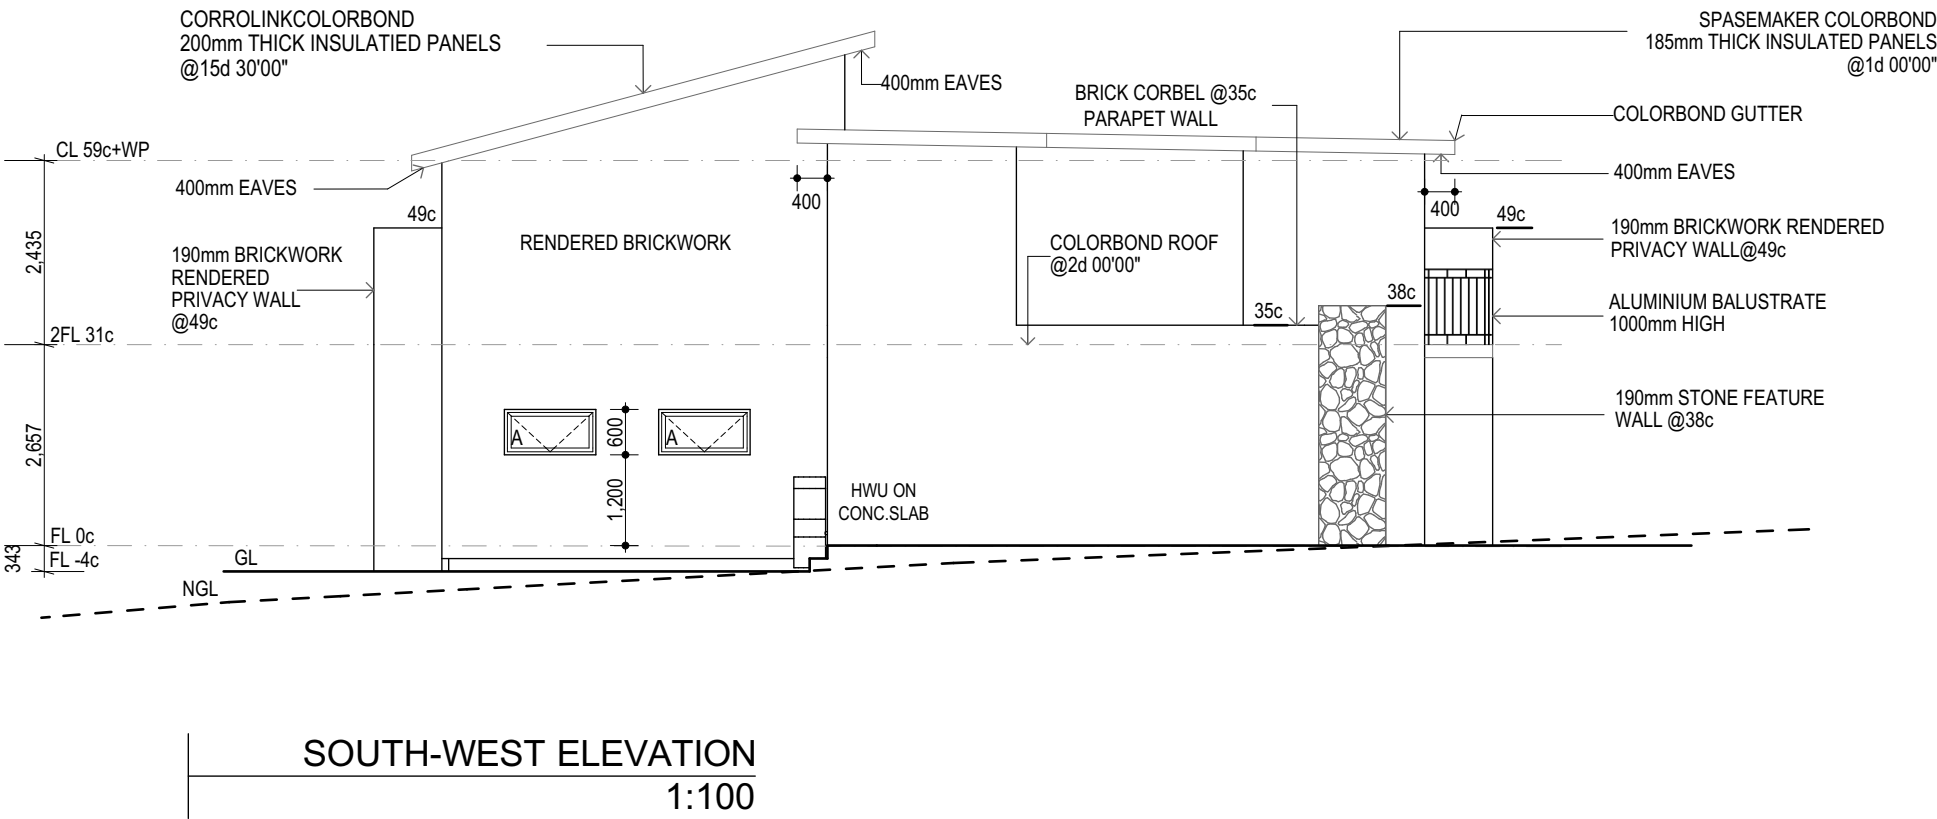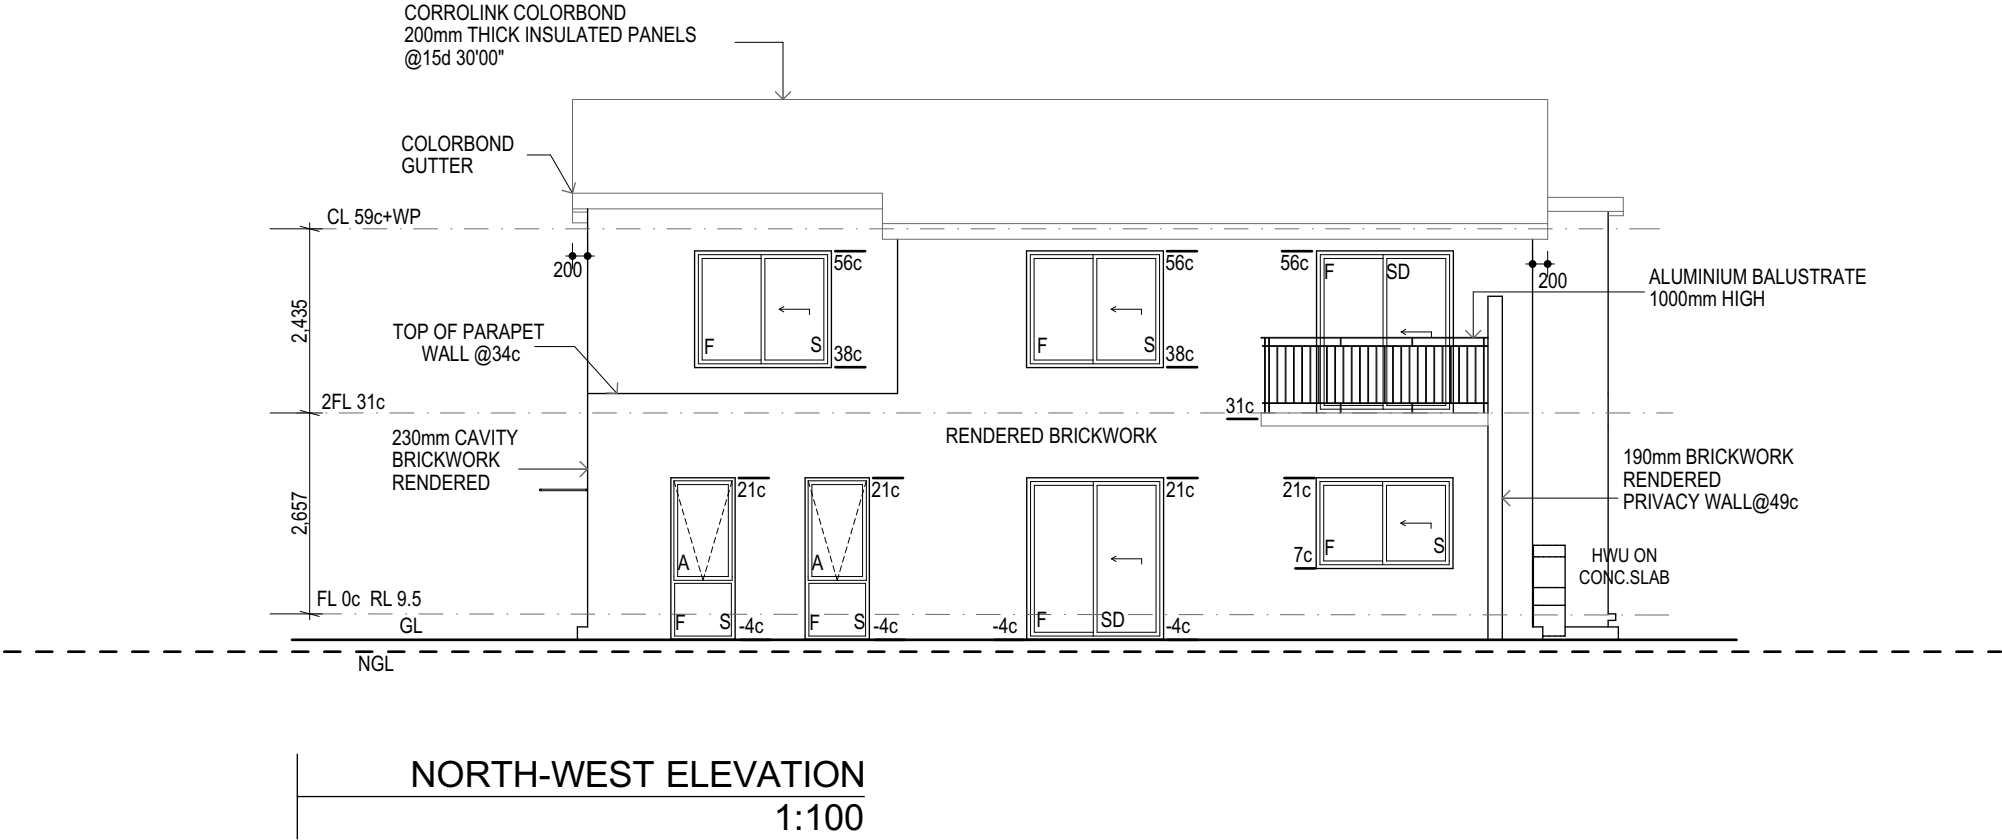

North Metropolitan TAFE

Level 3, 30 Aberdeen Street,
NORTHBRIDGE 6865, WA
Tel. (08) 9242 0455

Documentation 2

Assessment Name: BRADLEY HOUSE Planning Approval

Drawing Name: ELEVATIONS 3,4

Client:

Mr & Mrs Bradley
29 LOT Daytona Drive

Student Name:

Jaana Blinova

Lecturer Name:

Simon Maxwell

Checked By:

#CHECKED BY

Submission No:

1

Scale:

1:100

Date:

23/03/2022

Assessment No.:

Task 1- Part A

Drawing No.:

PL-04

Assessment: (circle)

Satisfactory

Not Yet Satisfactory